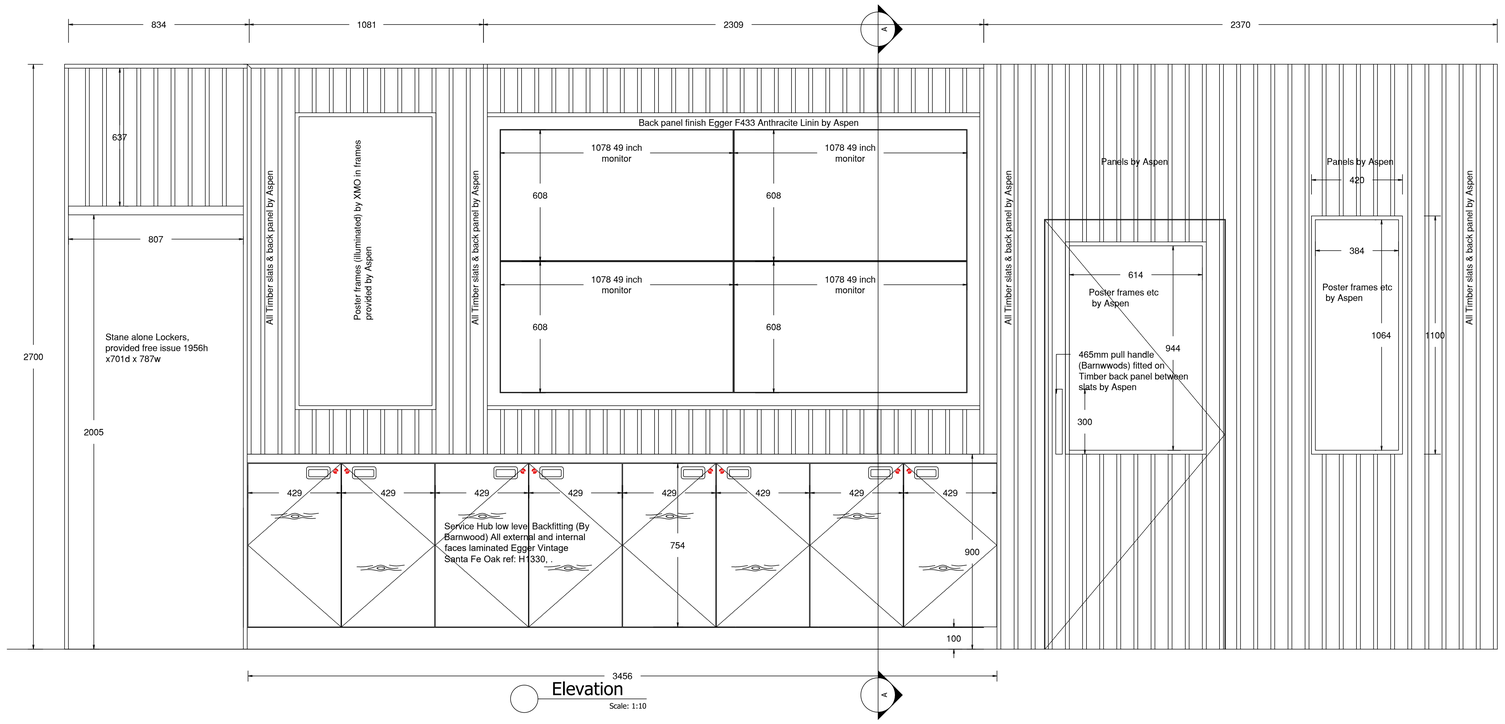

Elevation

Scale: 1:10

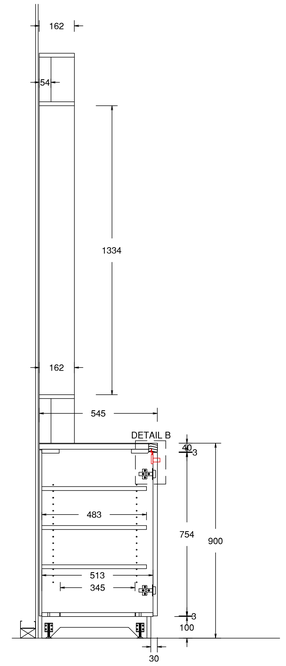

Ht Section A-A

Scale: 1:10

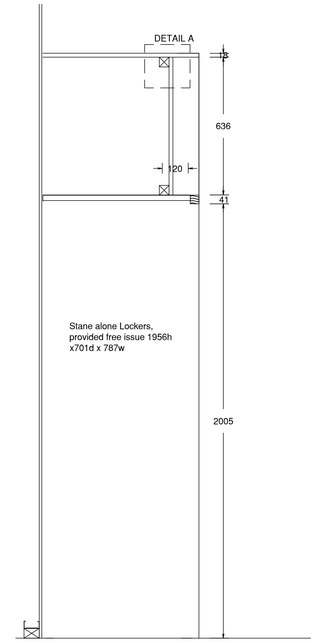

Ht Section B-B

Scale: 1:10

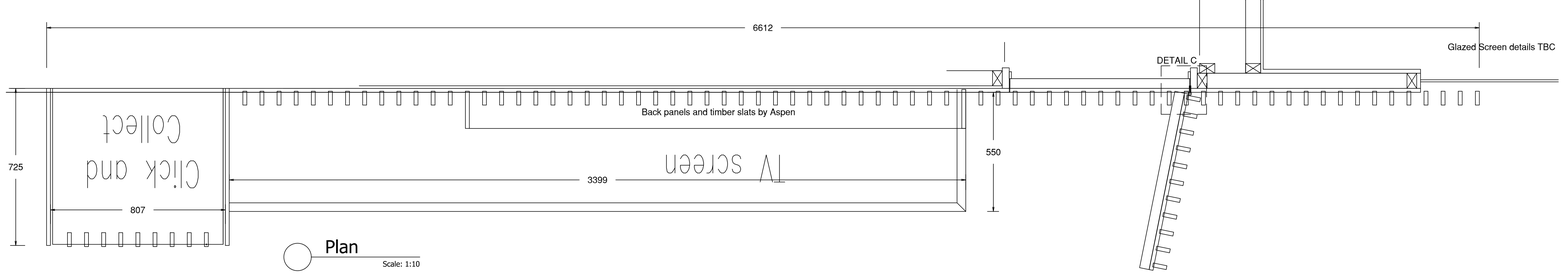

Plan

Scale: 1:10

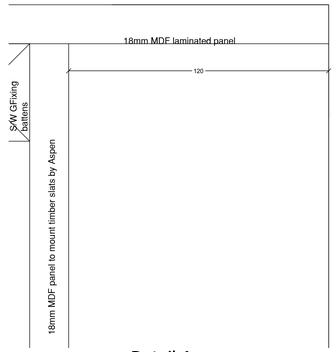

Detail A

Scale: 1:1

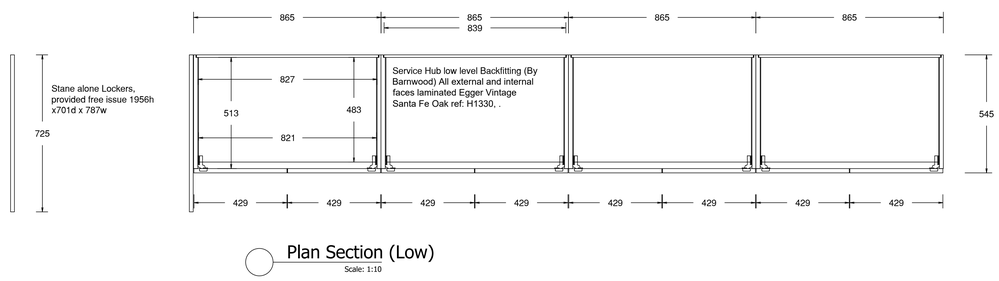

Plan Section (Low)

Scale: 1:10

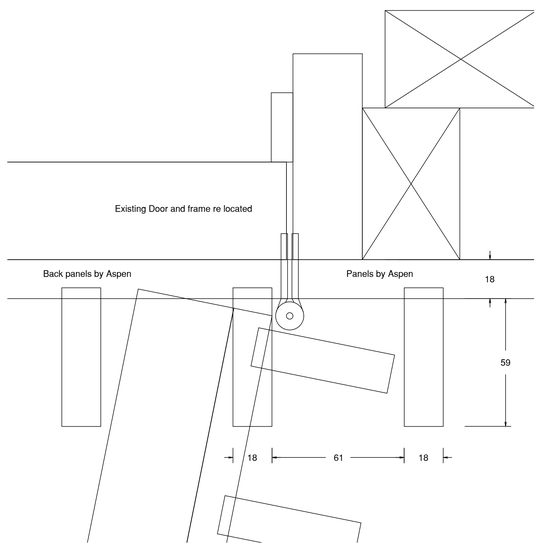

Detail C

Scale: 1:1

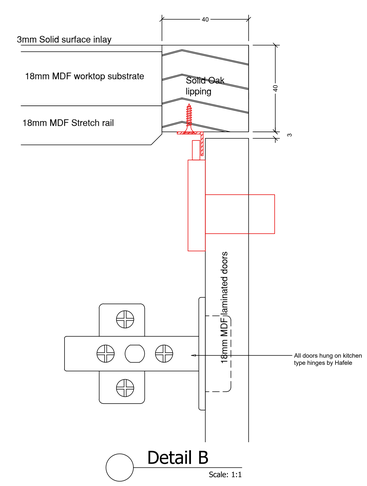

Detail B

Scale: 1:1

Service Hub low level Backfitting (By Barnwood) manufactured from 18mm MDF, All external and internal faces laminated Egger Vintage Santa Fe Oak ref: H1330,

All doors fitted with Hafele Inset Handle, Zinc Alloy, Length 109 mm, Height 56 mm, Vienne Matt Chrome Art. no. 151.35.208

Top to be formed with a 18mm MDF substrate with 40mm solid Oak lippings finished to match Egger Natural Hamilton Oak Ref: H3303 with a 3mm solid surface inlay Ref: White pebble E3 236

Click and Collect lockers free issue by client

All slatted panels/Signage and Monitor frames etc by Aspen

All Signage by XMO

Revisions

Reference	Date

This drawing is the property of Barnwood Shopfitting Limited. At all times it must not be copied or passed to a third party without written consent.

Figured dimensions to be read in preference to scaled.

Status: Approval

Client: **Holland & Barrett**

Contract: Chelmsford

Drawing Title: Proposed Service Hub

Date	04.05.20	Cad Ref. \Other	
Drawing No. 12799-02		Revision	E
Scale	As Shown	Drawn By	JY

Barnwood Shopfitting
203 Barnwood Rd
Barnwood
Gloucester, GL4 3HS
Phone: (01452) 614124
Fax: (01452) 372933
Web: www.barnwoodshopfitting.com
Email: mail@barnwoodshopfitting.com

A0